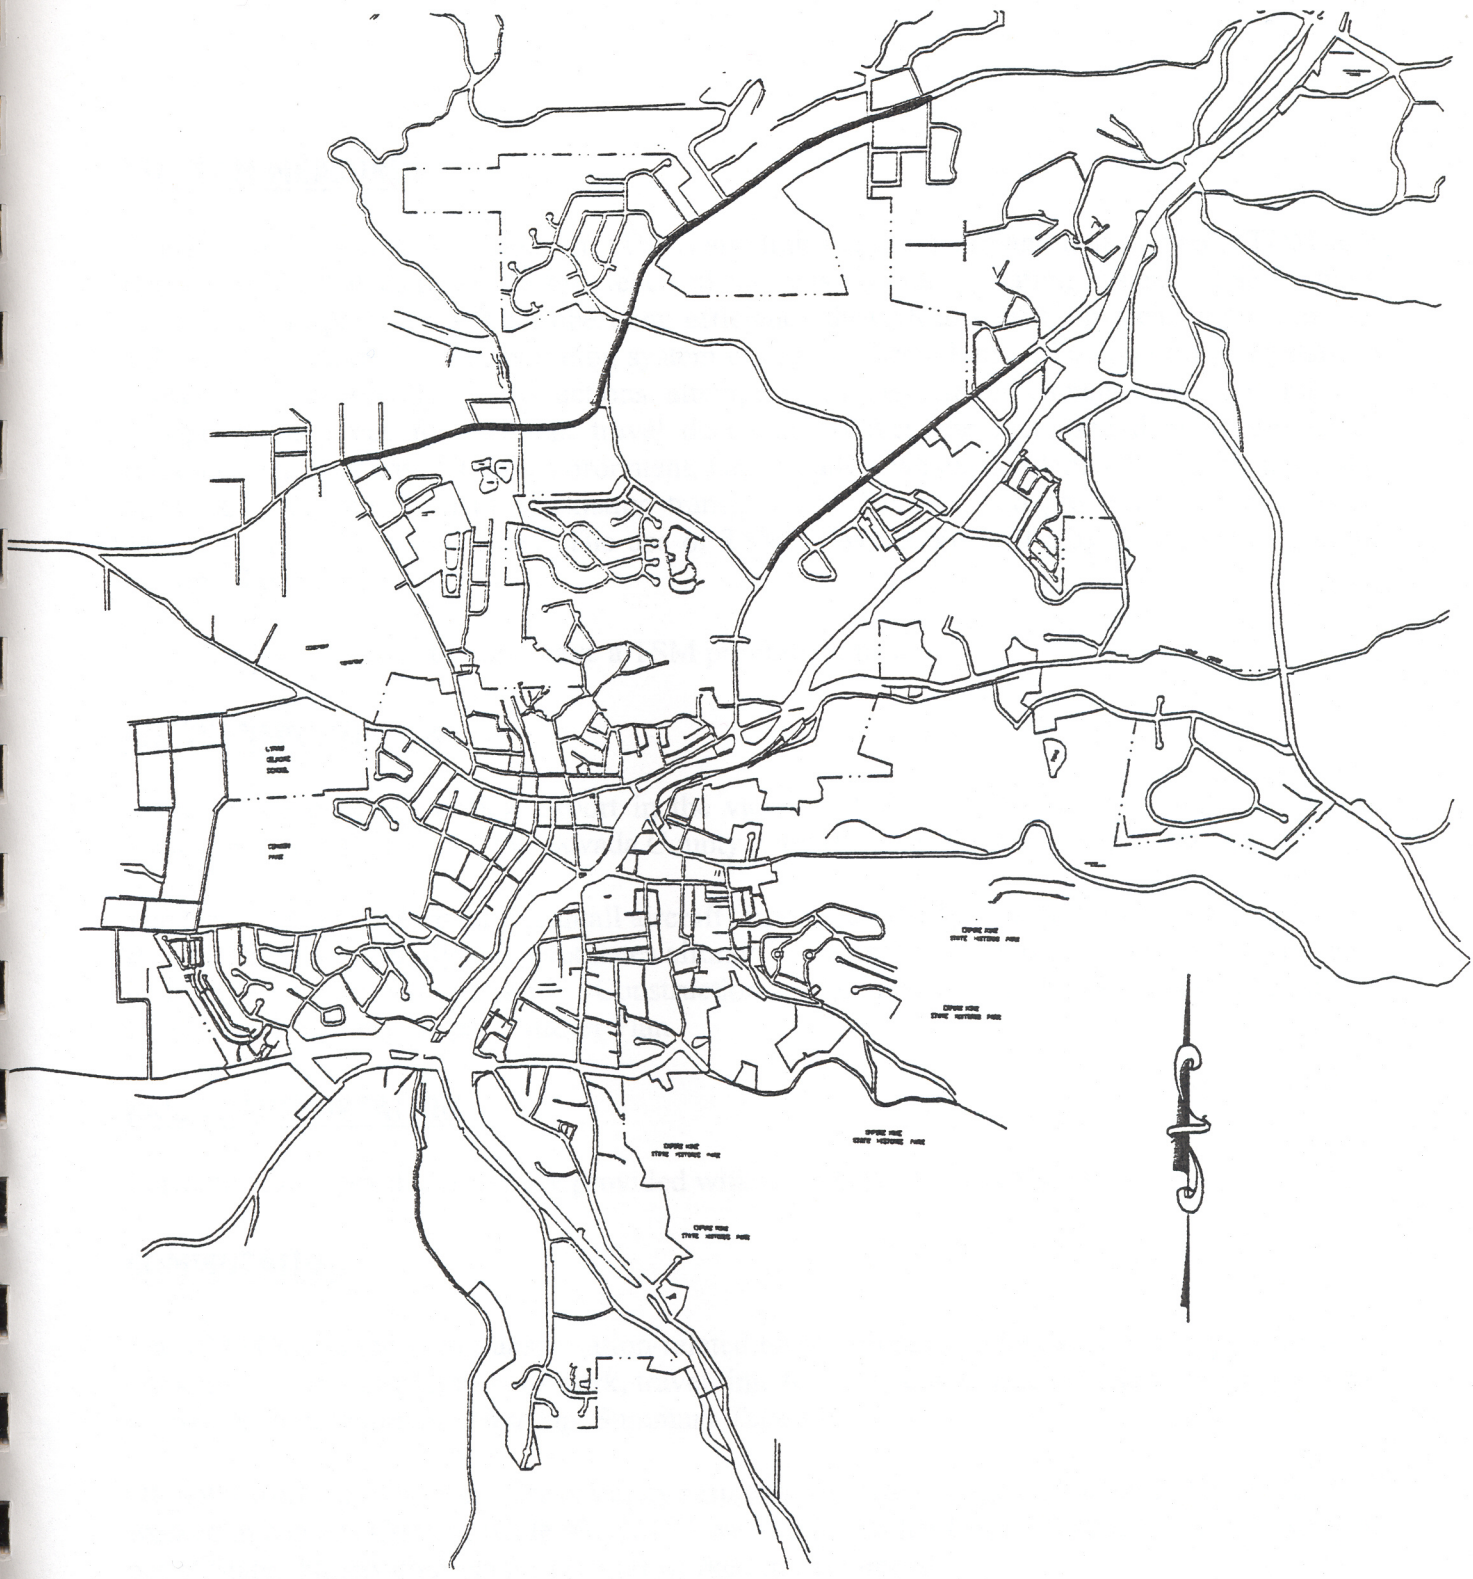

KD Anderson
Transportation Engineers

BICYCLE LANES

Figure 8-5